DRAWING IS SUBMITTED TO/FOR:
SUBMITTED BY:
☒ FOR APPROVAL ☐ REVISION
☐ APPROVED w/ COMMENTS ☐ FOR PRODUCTION
☐ APPROVED ☐ AS-BUILT
RECEIVED BY: DATE:

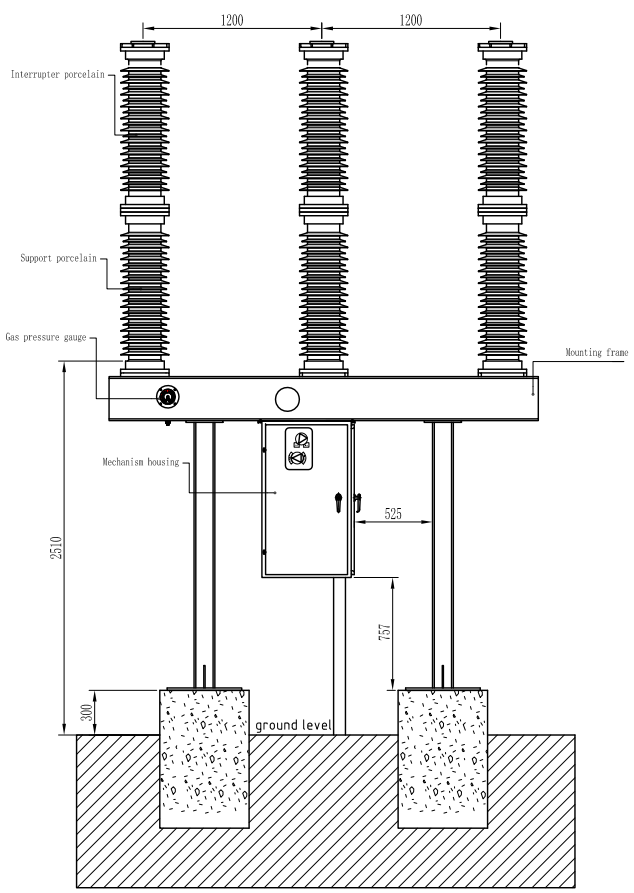

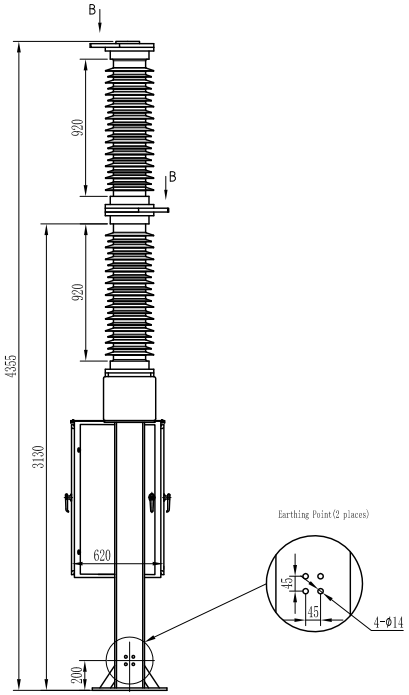

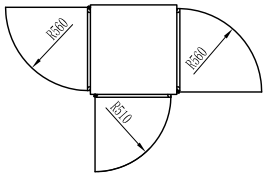

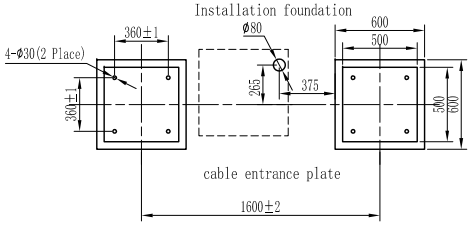

Anchor bolt
(Providing by client)

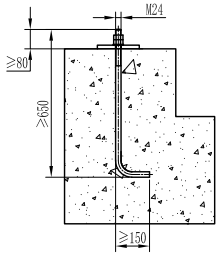

NOTE:

1)、Foundation static load: 12000N
Foundation dynamic load:
horizontal direction: 4000N
Vertical direction (upward): 22000N, including self weight

2)、The height difference of the foundation shall not exceed 2mm
The levelness of each base surface shall not exceed 2mm

3)、Weight: 1200KG

4)、Package size 1 :2700x600x2200 (1 pcs), 720KG;
Package size 2 :3000x700x2200 (1 pcs), 610KG.

B
Connection terminal
Material :Al alloy

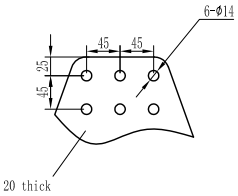

Main technical parameters of the product		
item	Unit	Parameters
Rated voltage	kV	72.5
Rated frequency	Hz	50/60
Rated current	A	up to 3150
Rated short-time withstand current, up to 3 s	kA	40
Rated peak withstand current	kA	100
Rated short-duration power-frequency withstand voltage, 1 min	kV	140
Power-frequency withstand voltage, 1 min across open contacts	kV	160
Rated lightning impulse withstand voltage, 1.2/50 μs	kV	325
Rated lightning impulse withstand voltage, 1.2/50 μs, across open contacts	kV	375
Rated filling pressure (abs. at 20 ° C) circuit-breaker / other components	Mpa	0.6/0.6
Minimum functional pressure (abs. at 20 ° C) circuit-breaker / other components	Mpa	0.5/0.5
Temperature range (ambient)	° C	-30...+40
Type of installation		outdoor
Partial discharge:capacity	PC	<5
SF6 leakage rate per year		<0.5%
Maintenance cycle	Year	30

ROCKWILL WENZHOU ROCKWILL ELECTRIC CO.LTD.	PROJECT:	APPROVED BY:	TITLE: RHB-72.5	REVISION 01	DRAWN : DESIGNED & CHECKED BY : APPROVED : DATE :
					SCALE: DWG. NO. FILE : PAGE TOTAL PAGE

THIS DOCUMENT REMAINS THE EXCLUSIVE PROPERTY OF ROCKWILL LTD. REPRODUCTION OR ANY USE NOT IN CONFORMITY WITH THE INTENDED APPLICATION IS NOT PERMISSIBLE.