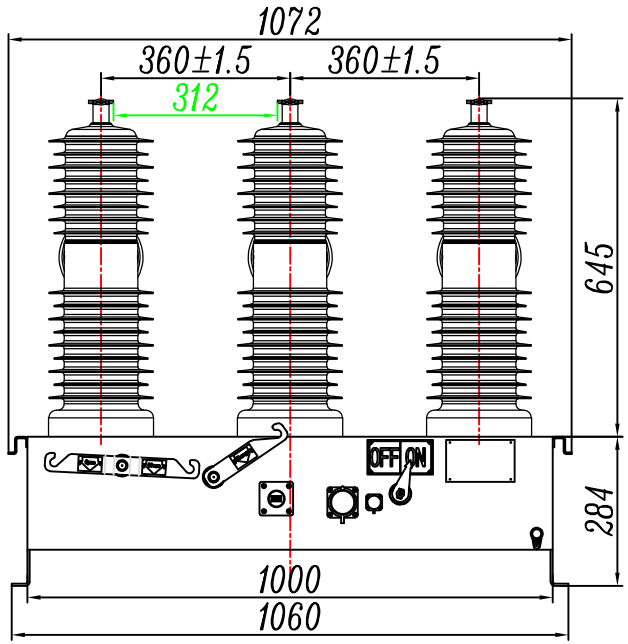

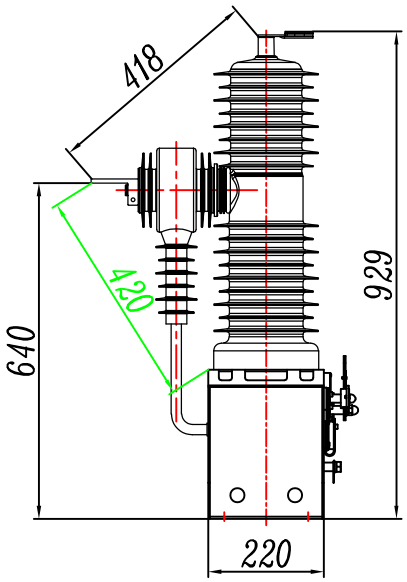

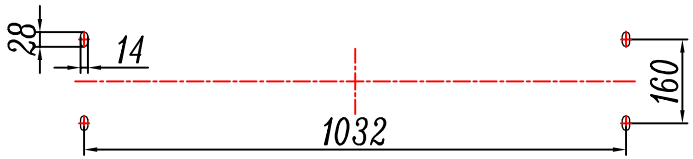

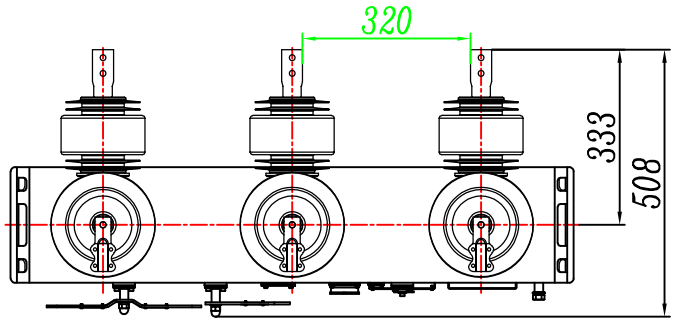

Main Parameters :

1): 24kV 630A 50Hz Vacuum Auto Recloser;
2): STC: 20kA/3s
3): BIL 125kV
4): With 3pcs in-built CT (400/1A)
5): With 3pcs voltage sensor
6): With controller and control cable 7m
7): With operation counter
8): Clearance between Phase to phase: >312mm
9): Clearance between phase to earth : >420mm
10): Mechanism operation voltage: DC220V
11): Control voltage: DC24V
12): Operation sequence: O-0.3s-CO-180s-CO
13): The creepage distance of fracture is 1085mm, and creepage distance(phase to earth) :590mm
14): IEC standard: IEC62271-111

DRAWING IS SUBMITTED TO/FOR:
SUBMITTED BY:
☐ FOR APPROVAL ☐ REVISION
☐ APPROVED w/ COMMENTS ☒ FOR PRODUCTION
☒ APPROVED ☐ AS-BUILT
RECEIVED BY: DATE:

WENZHOU ROCKWILL ELECTRIC CO. LTD.

PROJECT:
APPROVED BY:
TITLE: Size for RCW-E24N/630-20
REVISION: 01
DRAWN :
DESIGNED & CHECKED BY:
APPROVED:
DATE : 0114/2026
SCALE:
DWG. NO.
Page 1; Total 1 pages
SHEET NO. 1
CONT. NO. 1

THIS DOCUMENT CONTAINS THE EXCLUSIVE PROPERTY OF ROCKWILL LTD. REPRODUCTION OR ANY USE NOT IN CONFORMITY WITH THE INTENDED APPLICATION IS NOT PERMISSIBLE.