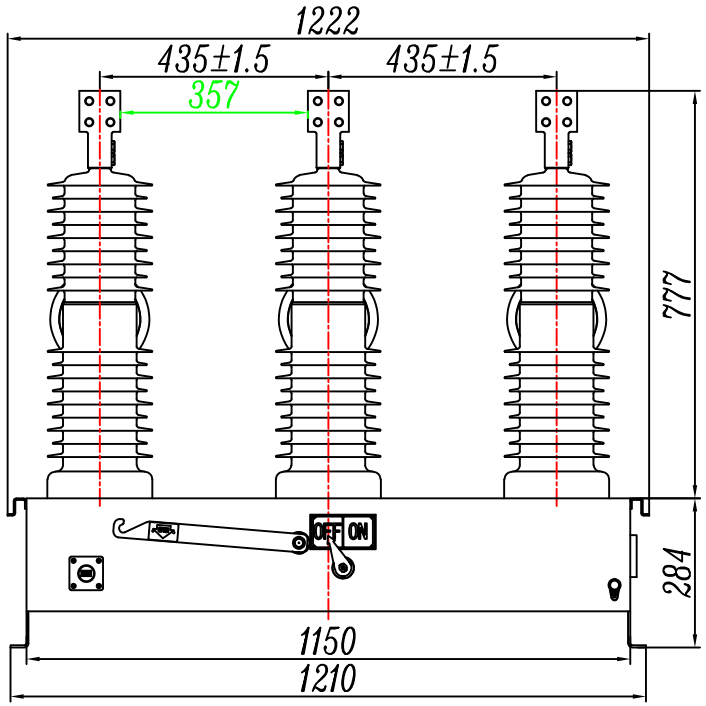

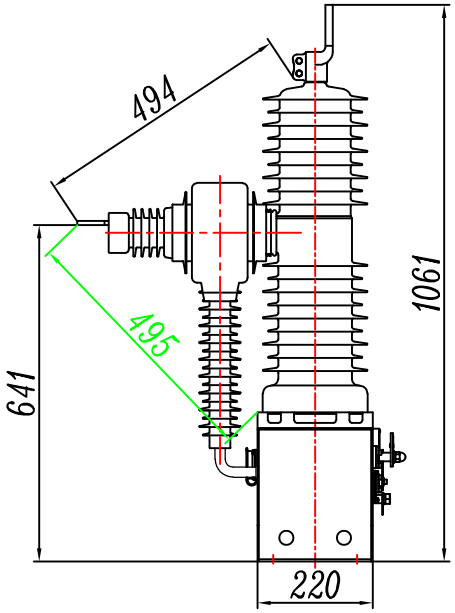

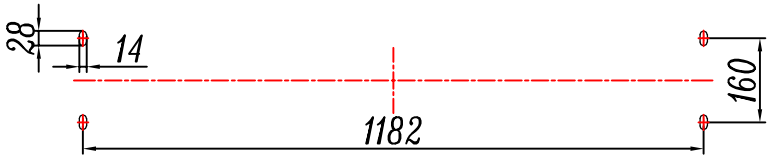

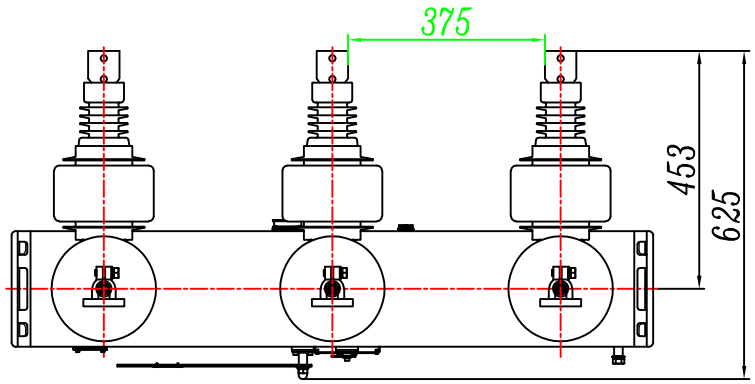

Main Parameters :

1):38kV 1250A 50Hz Vacuum Auto Recloser;
2):STC: 20kA/3s
3):BIL 170kV
4):With 3pcs in-built CT (400/1A)
5):With 3pcs voltage sensor
6):With controller and control cable 7m
7):With operation counter
8):Clearance between Phase to phase:>357mm
9):Clearance between phase to earth :>495mm
10):Mechanism operation voltage: DC220V
11):Control voltage: DC24V
12):Operation sequence: O-0.5s-CO-2s-CO-5s-CO
13):The creepage distance of fracture is 1300mm, and creepage distance(phase to earth) :1250mm
14):IEC standard: IEC62271-111

DRAWING IS SUBMITTED TO/FOR:
SUBMITTED BY:
☐ FOR APPROVAL ☐ REVISION
☐ APPROVED w/ COMMENTS ☒ FOR PRODUCTION
☒ APPROVED ☐ AS-BUILT
RECEIVED BY: DATE:

WENZHOU ROCKWILL ELECTRIC CO. LTD.

PROJECT:
APPROVED BY:
TITLE: Size for RCW-E38M/1250-20
REVISION: 01
DRAWN :
DESIGNED & CHECKED BY:
APPROVED:
DATE : 0114/2026
SCALE:
DWG. NO.
Page 1; Total 1 pages
SHEET NO. 1
CONT. NO. 1

THIS DOCUMENT CONTAINS THE EXCLUSIVE PROPERTY OF ROCKWILL LTD. REPRODUCTION OR ANY USE NOT IN CONFORMITY WITH THE INTENDED APPLICATION IS NOT PERMISSIBLE.